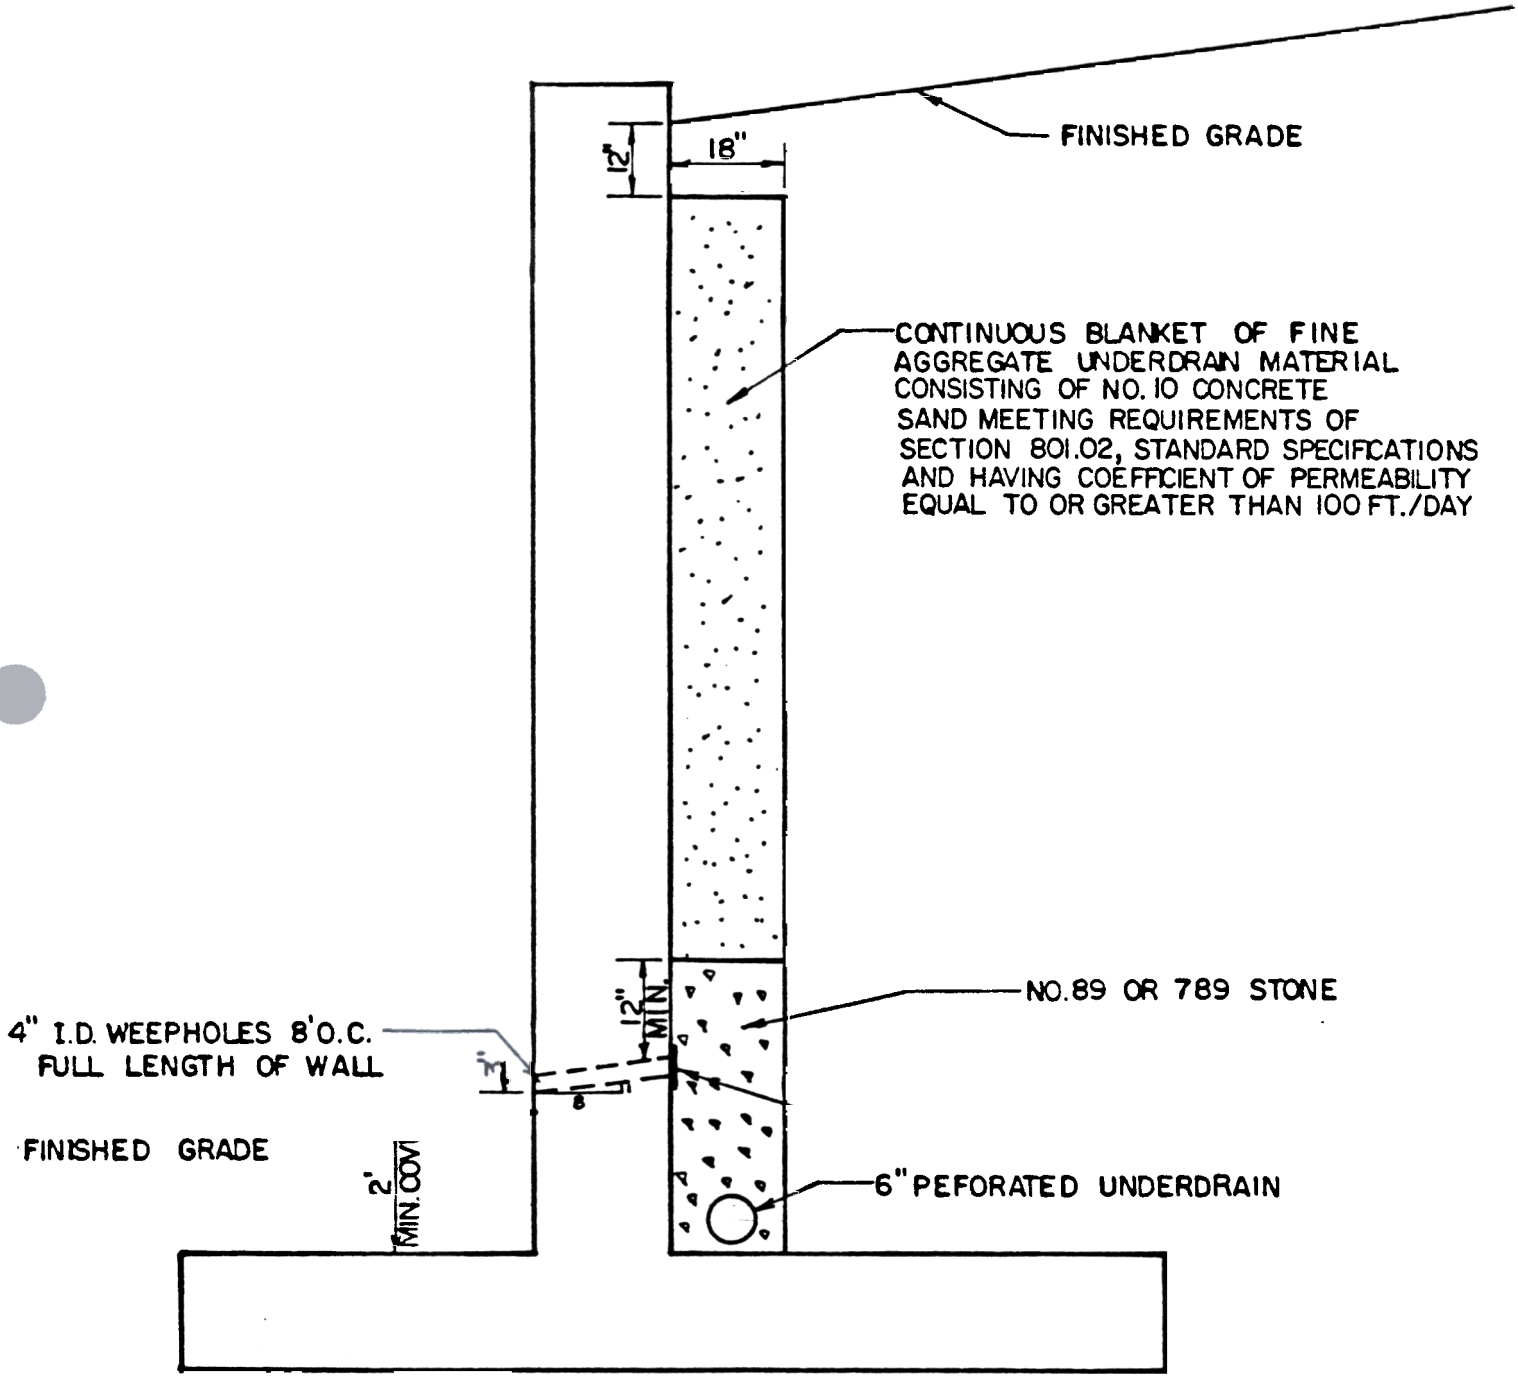TYPICAL SECTION FOR RETAINING WALLS >18' HIGH