Attachment #4
Typical Sections

- Roadway Typical
- Bridge Typical

STATE	PROJECT NUMBER	SHEET NO.	TOTAL SHEETS
GA.	STP-9252(6)		
REVISION DATES			

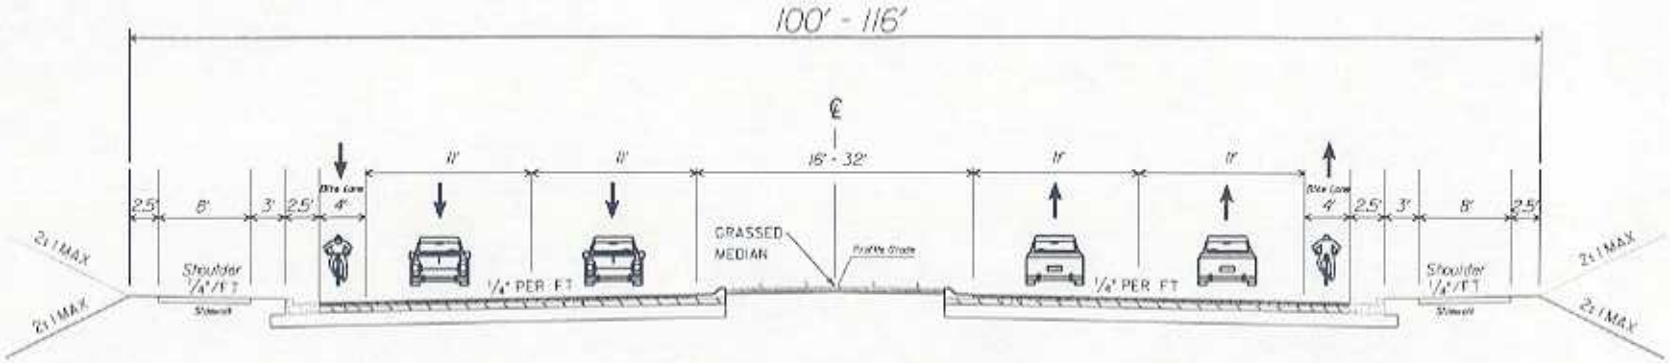

TYPICAL SECTION NO. 1

4 -LANE MEDIAN DIVIDED WITH BIKE LANES

STATE OF GEORGIA DEPARTMENT OF TRANSPORTATION OFFICE OF URBAN DESIGN	STP-9252(6) & STP-9150(1) TYPICAL SECTIONS JOHNSON FERRY ROAD & ABERNATHY ROAD	DRAWING NO.

STATE	PROJECT NUMBER	SHEET NO.	TOTAL SHEETS
GA.	STP-9252(6)		
REVISION DATES			

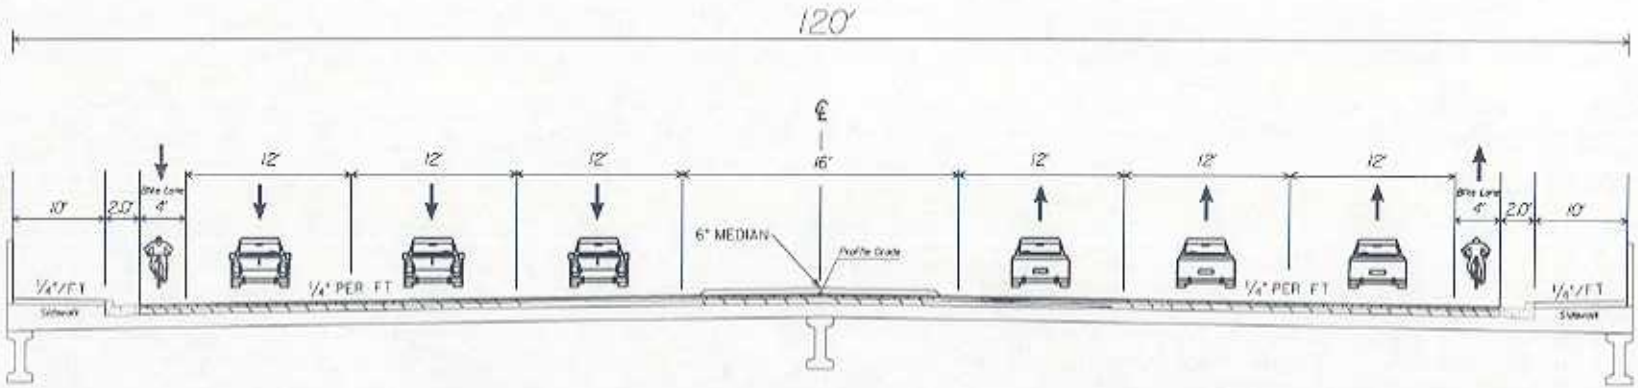

TYPICAL SECTION NO. 2 - JOHNSON FERRY ROAD BRIDGE
6 -LANE MEDIAN DIVIDED WITH BIKE LANES

STATE OF GEORGIA DEPARTMENT OF TRANSPORTATION OFFICE OF URBAN DESIGN	STP-9252(6) & STP-9150(1) TYPICAL SECTIONS JOHNSON FERRY ROAD & ABERNATHY ROAD	DRAWING NO.