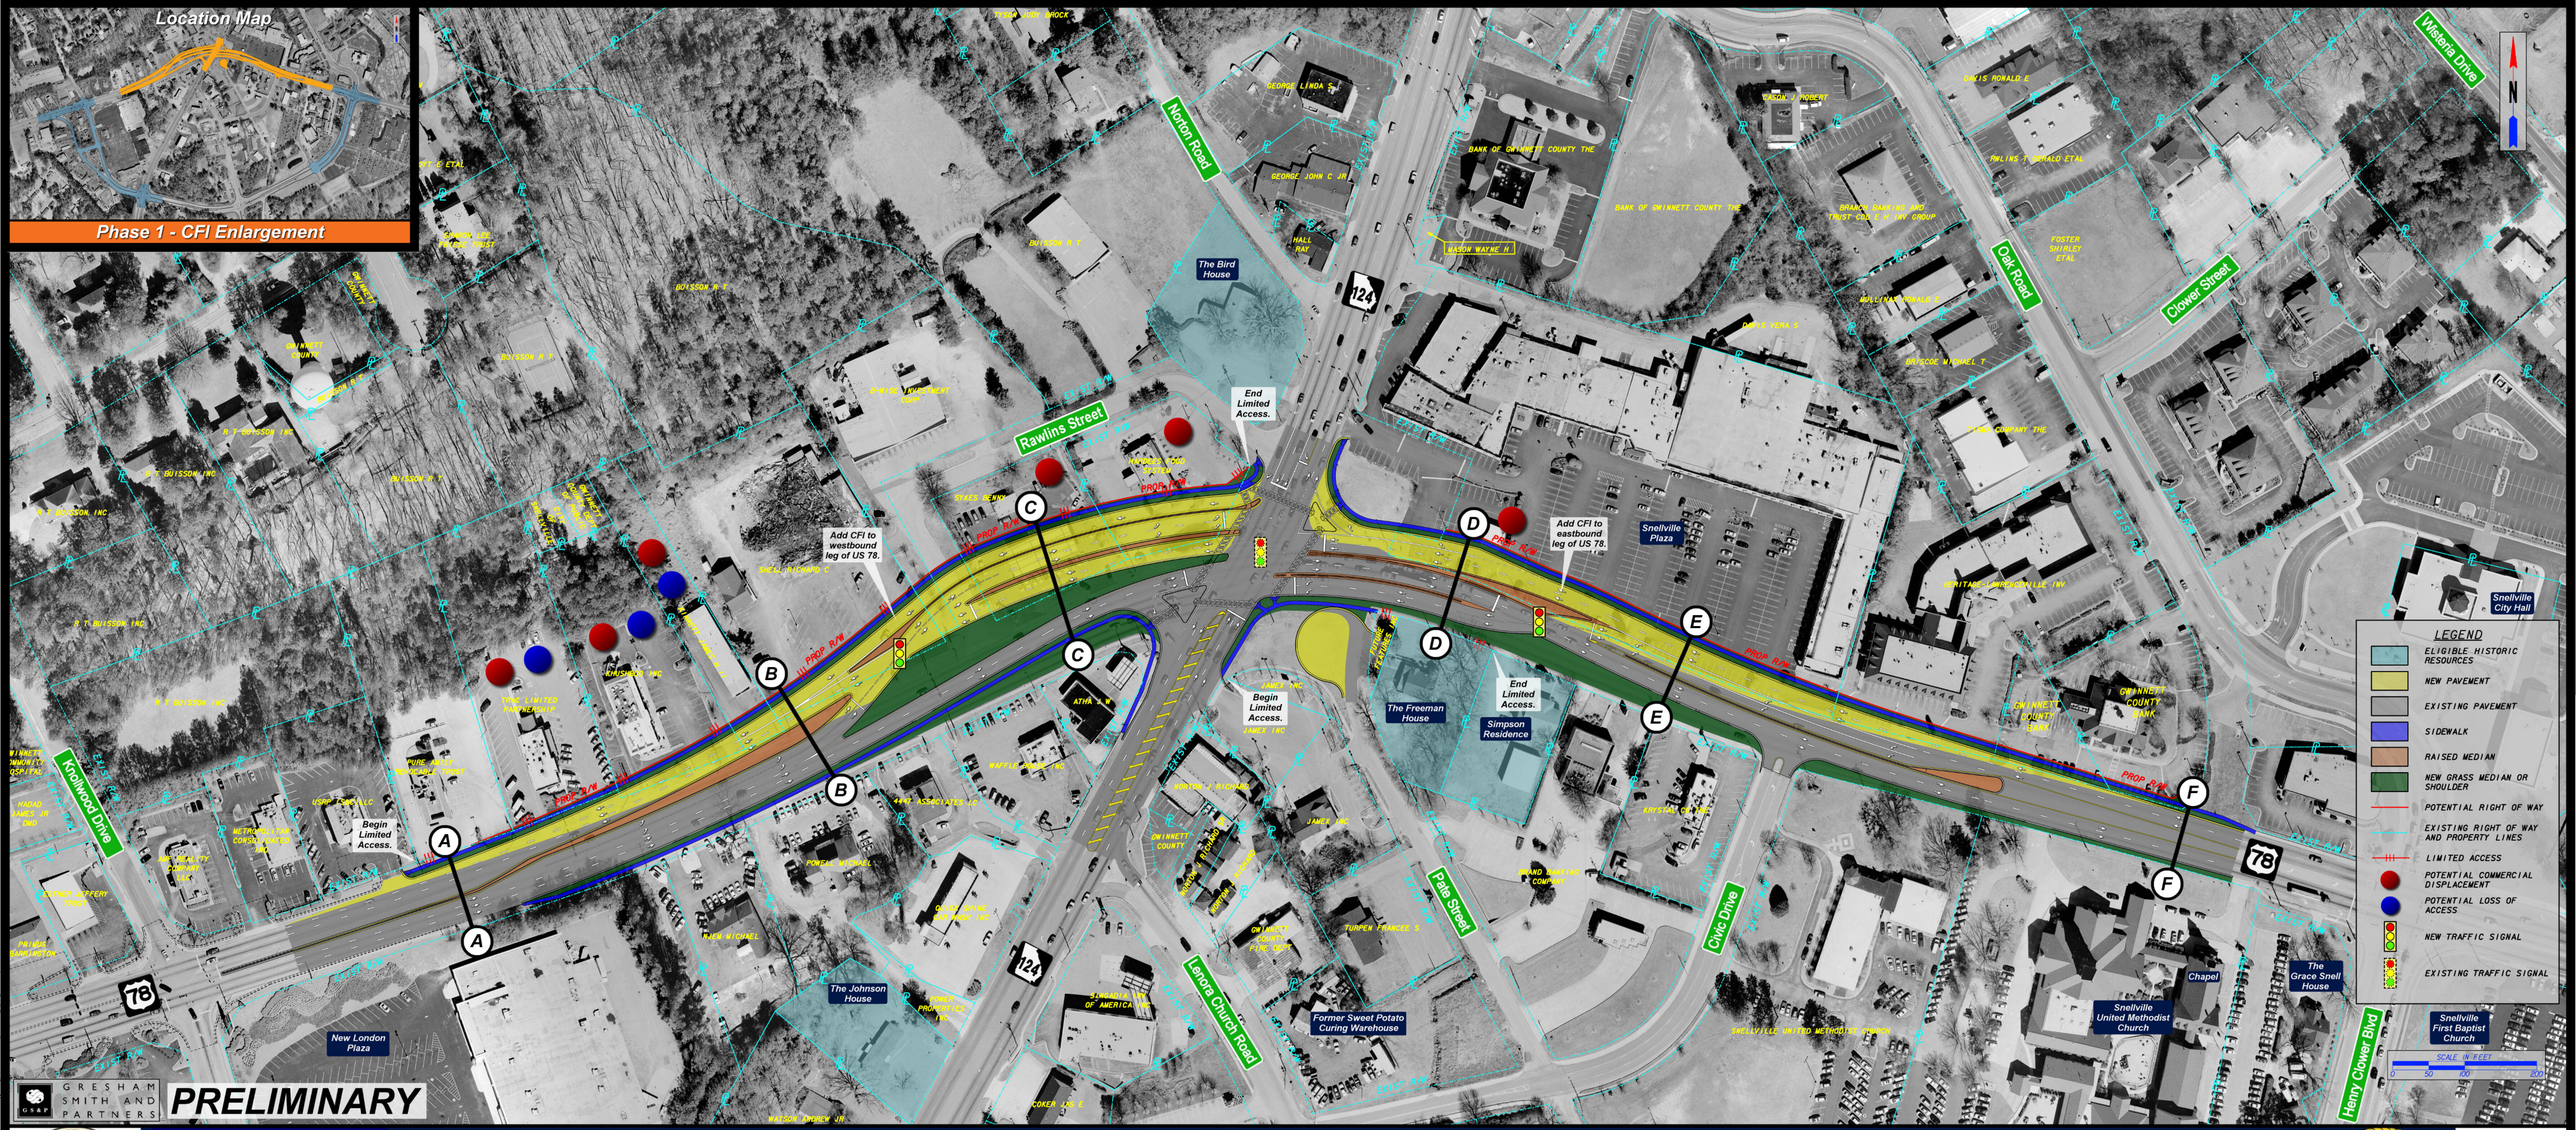

US 78 @ SR 124

STP-0006-00(439) P.I. Number: 0006439

Continuous Flow Intersection

Keeping Georgia on the Move

August 27, 2009

Gwinnett County