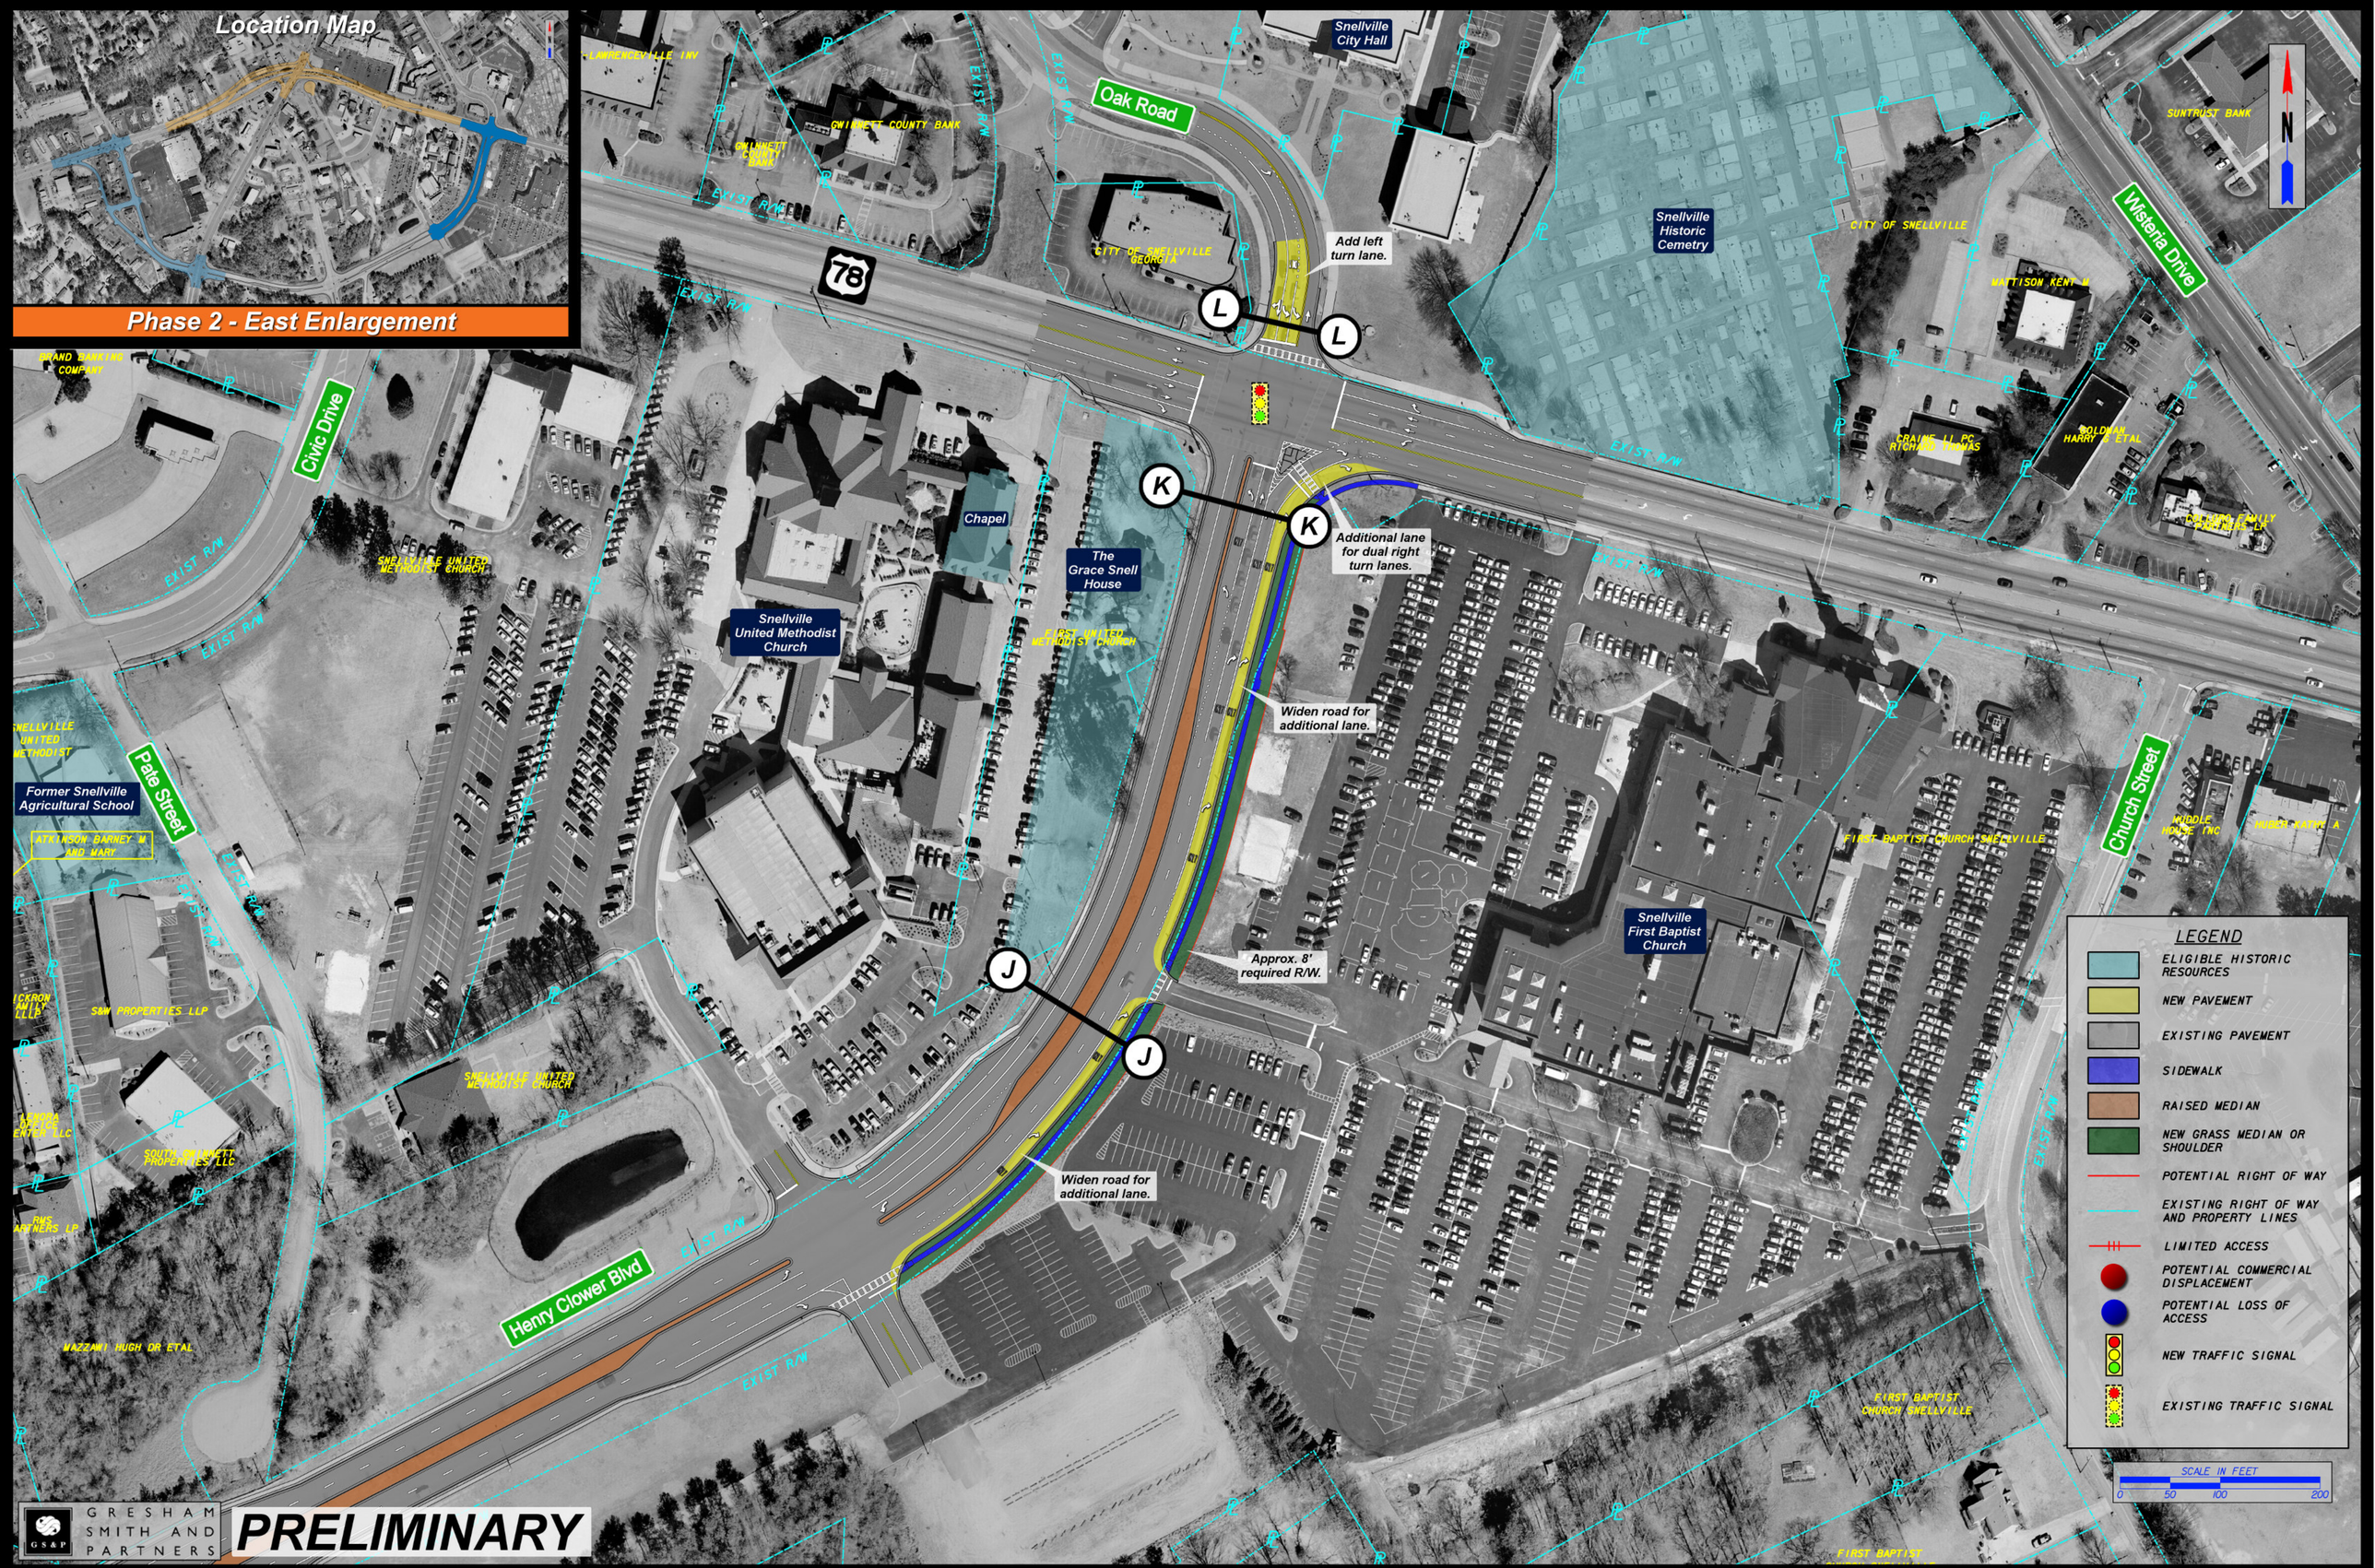

US 78 @ SR 124

CSSTP-0006-00(439) P.I. Number: 0006439

Henry Clower Blvd. Improvements

August 27, 2009

Gwinnett County